



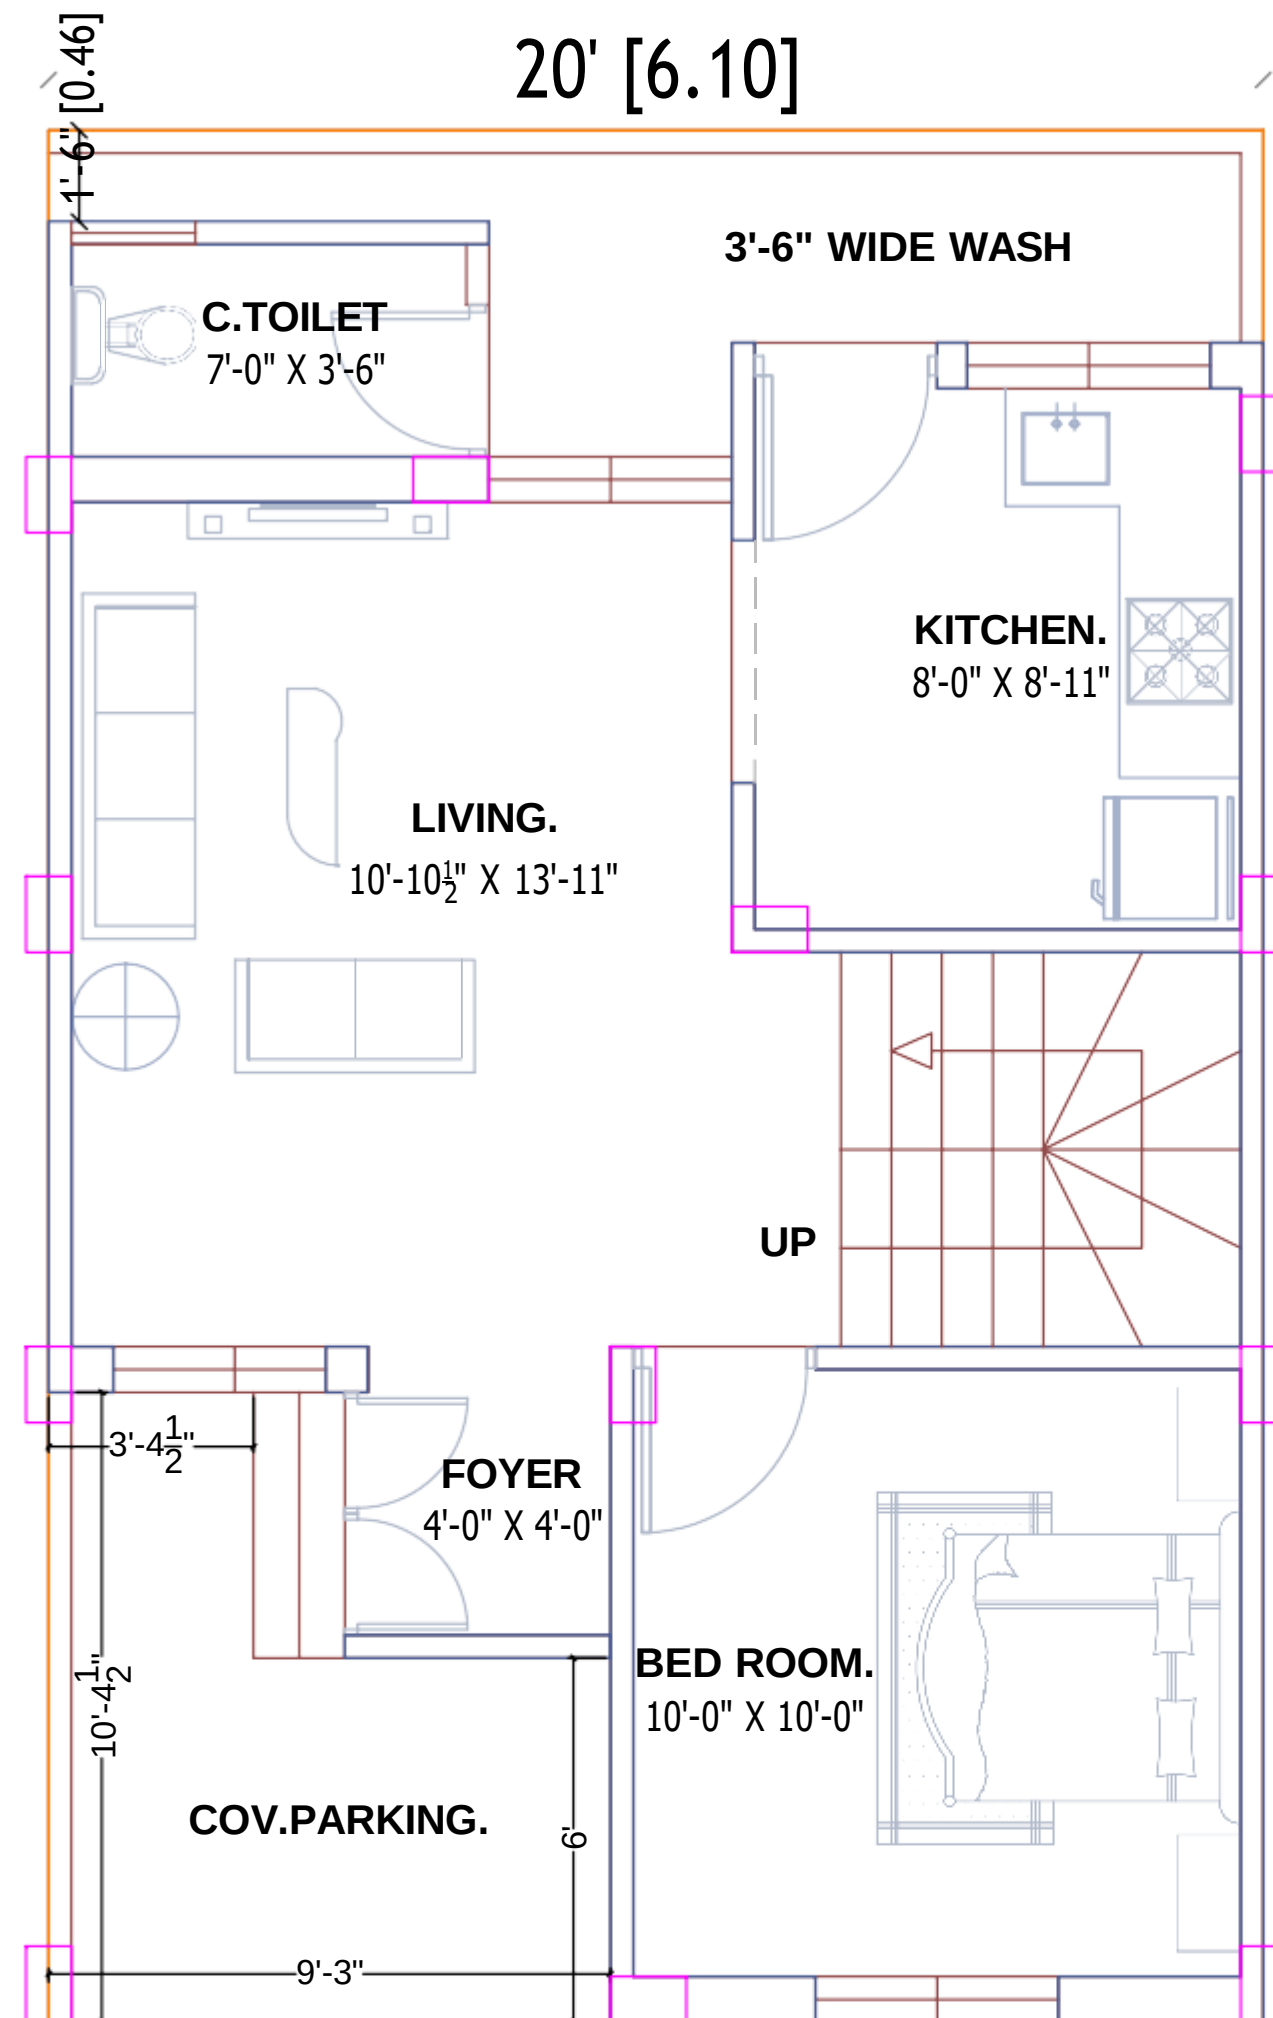


GROUND FLOOR PLAN

PLOT AREA=623.20 SQFT.
B-UP AREA=581.00 SQFT.
TOTAL B-UP AREA=1175.00 SQFT.

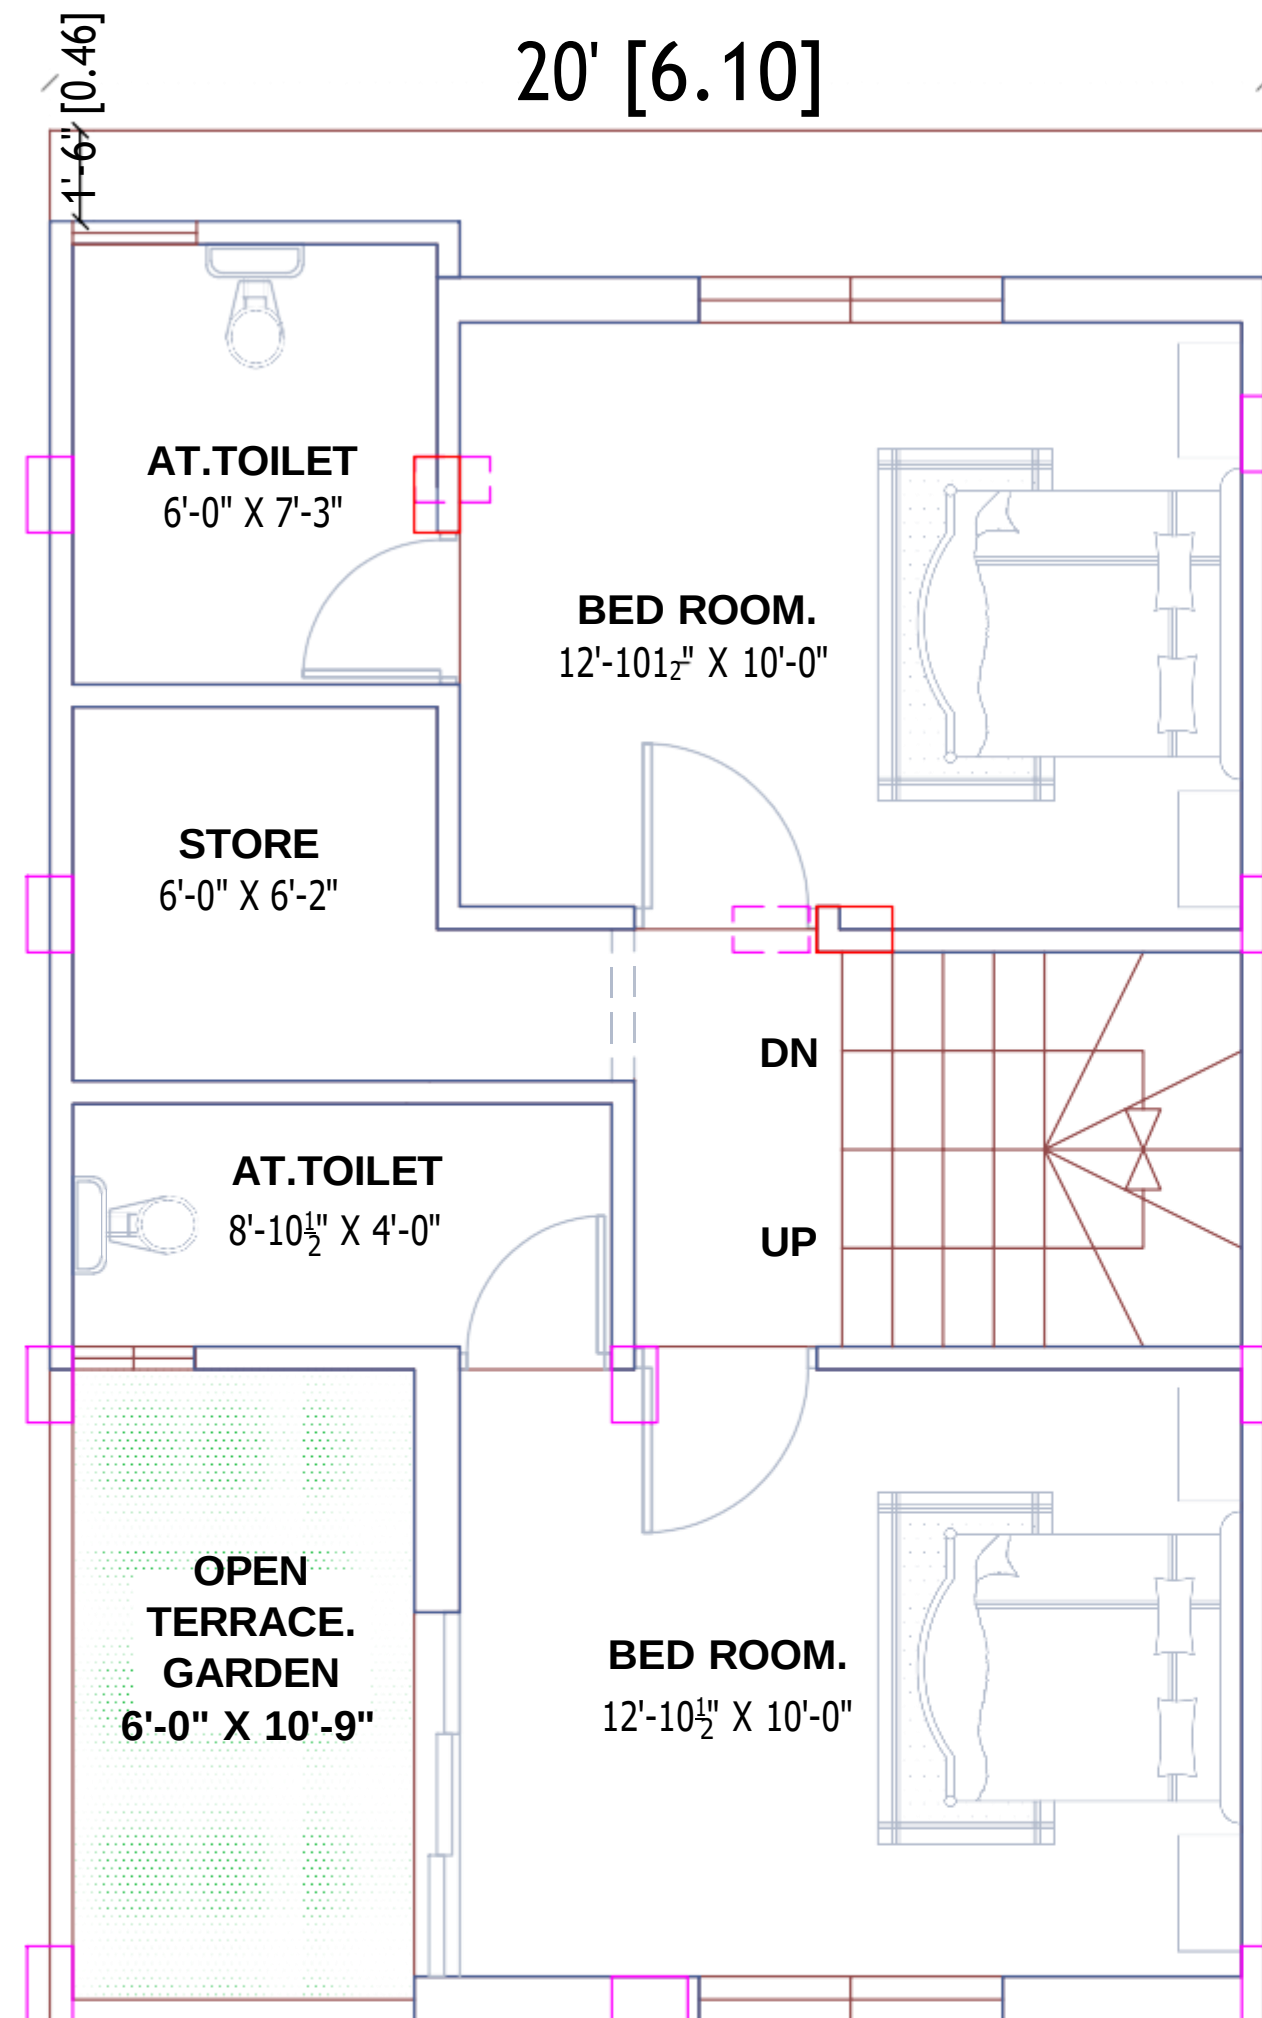


FIRST FLOOR PLAN

B-UP AREA= 516.00 SQFT.

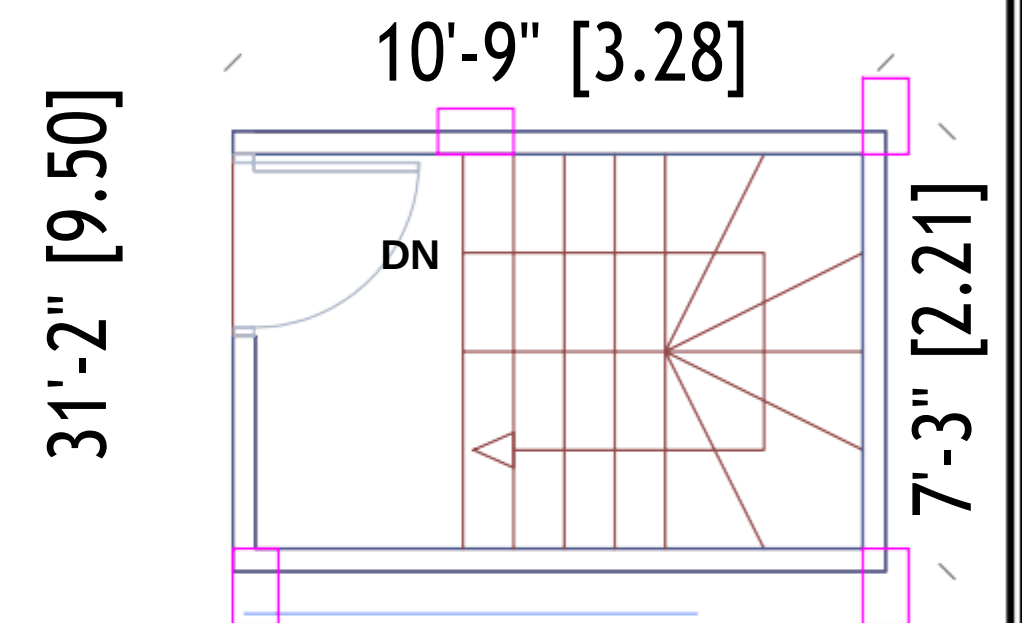

STAIR CABIN PLAN

B-UP AREA= 78.00 SQFT.

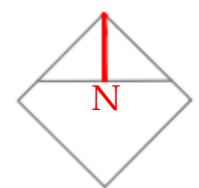


ALT - 2/4


SCALE : DATE : 10/11/2025

MIHIR.K.MODI

{DEVELOPMENT CONSULTANTS}
ADD.NO.:- A-1/160 MANGAL DARSHAN SOC.
ZADESHWAR ROAD BHARUCH GUJARAT.
M. +91 7069968995
+91 9898123403

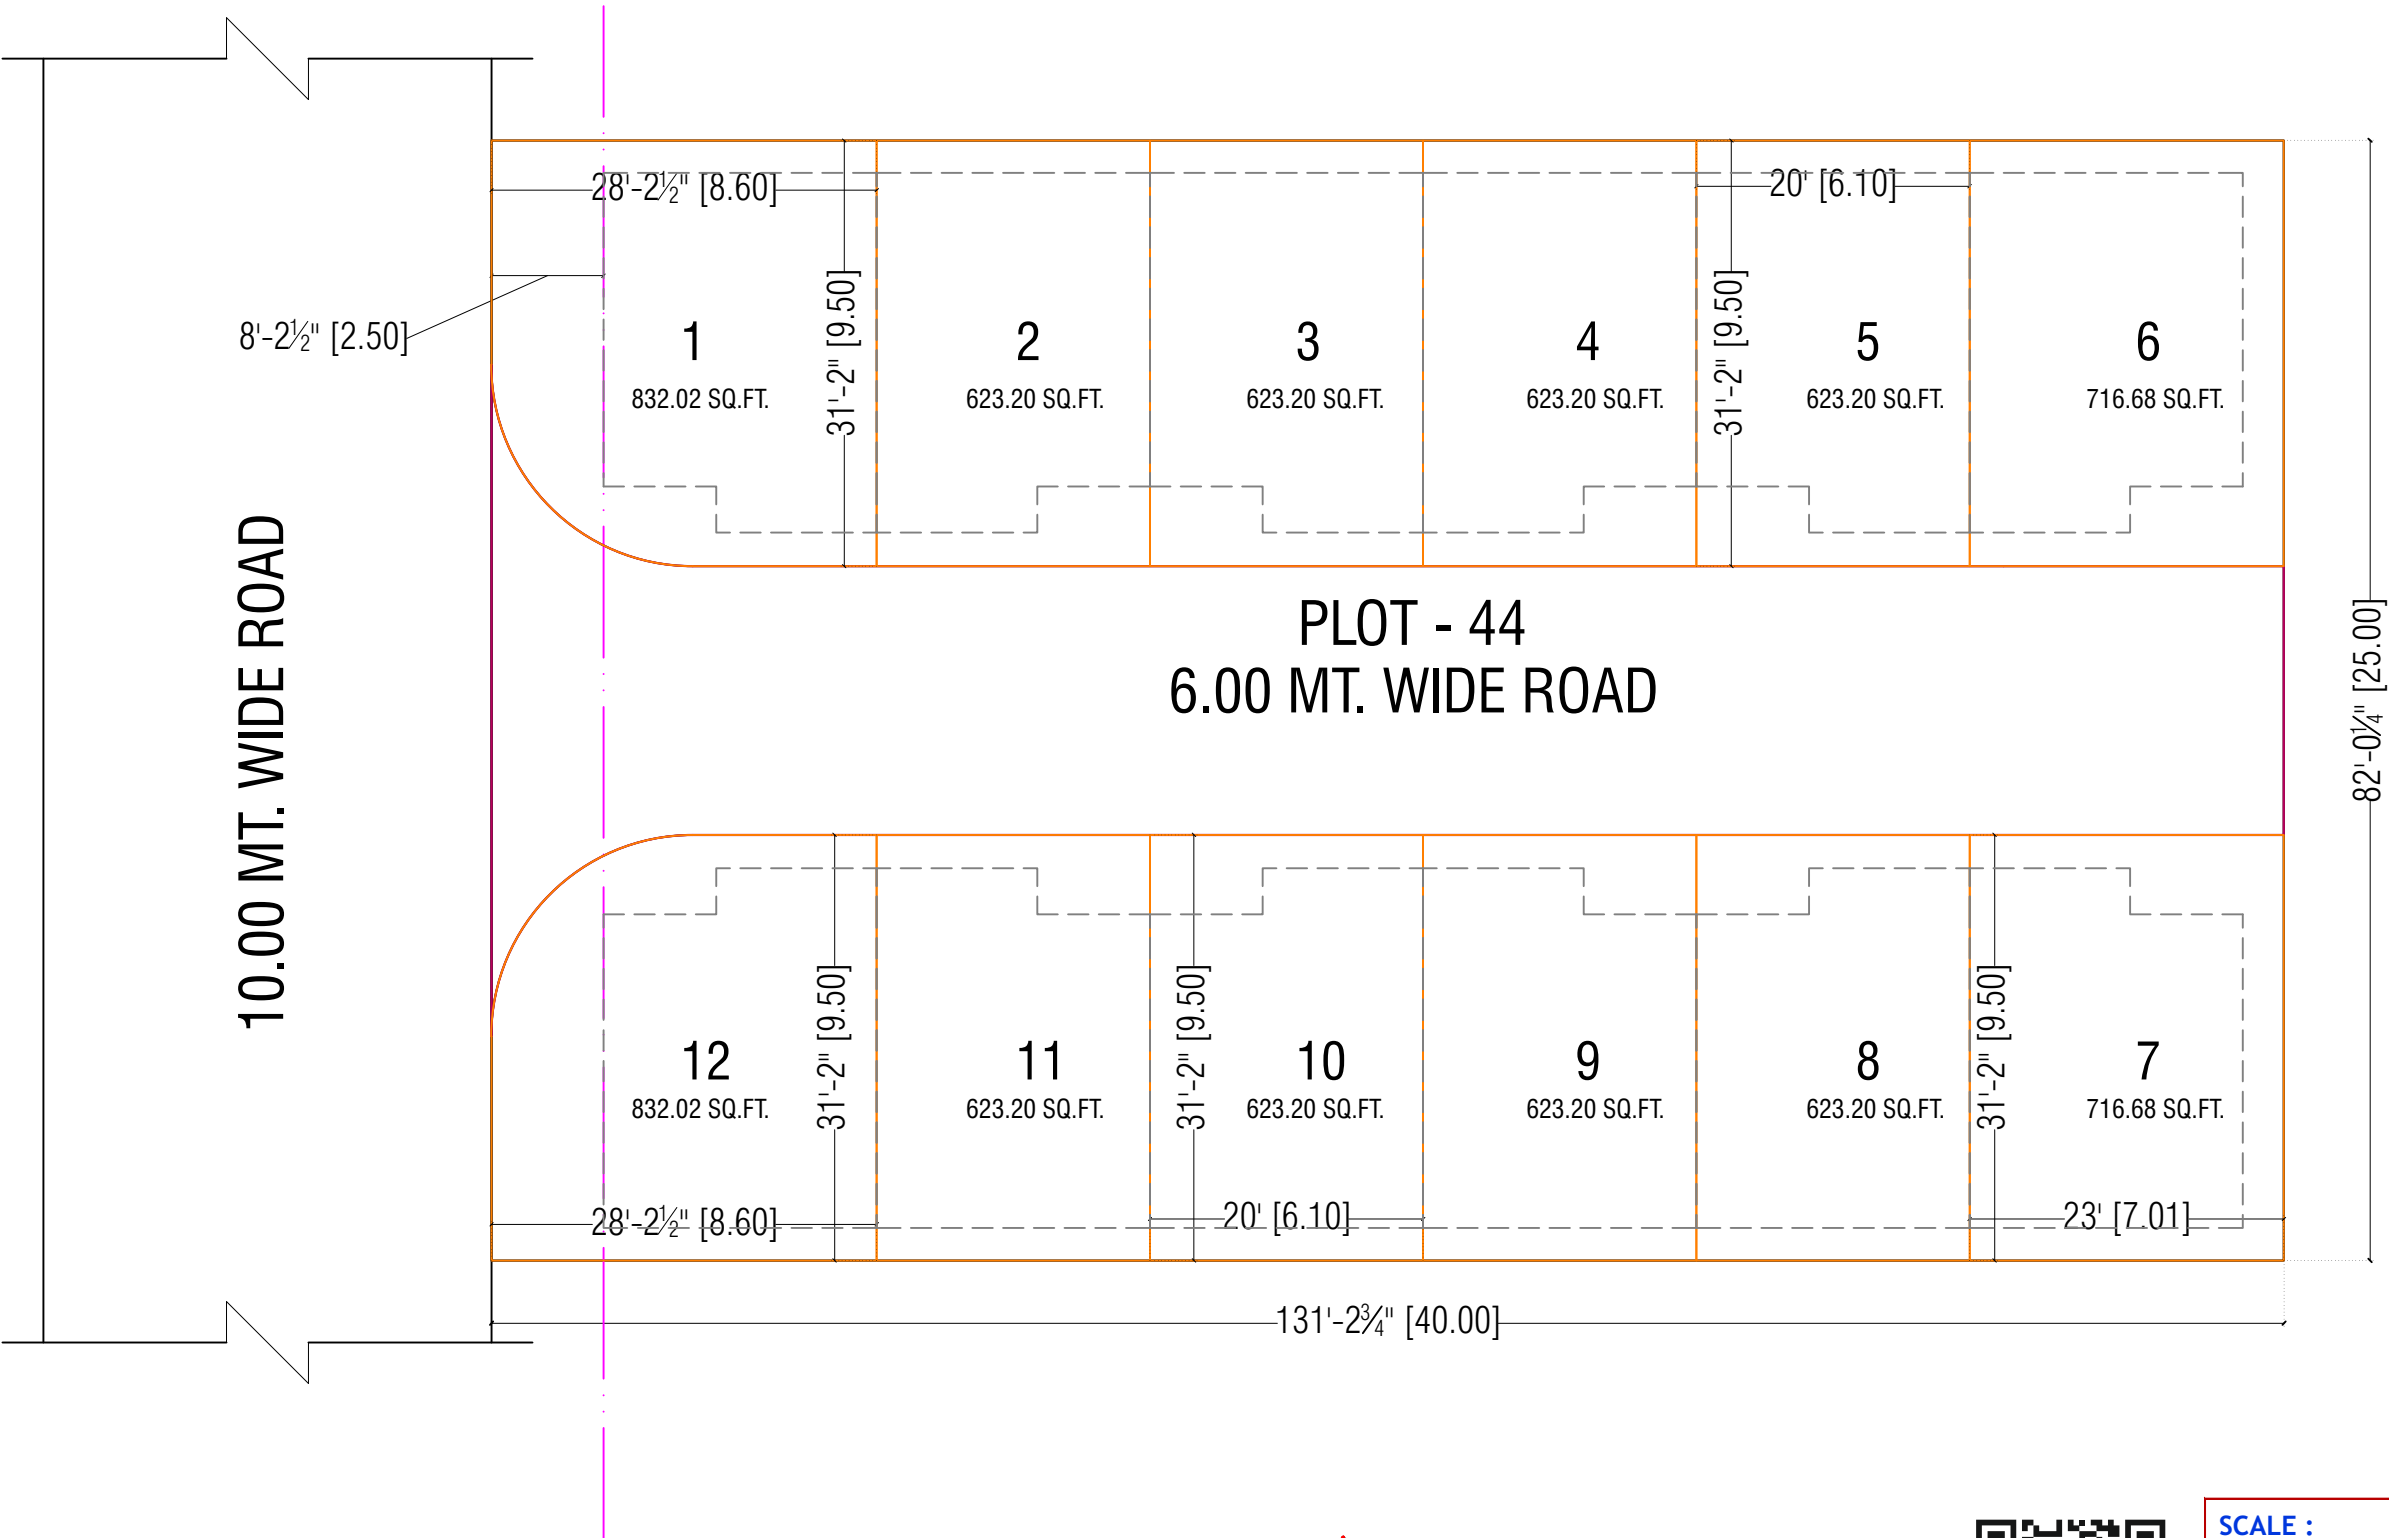

LAYOUT PLAN

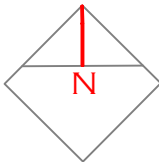

SCAN FOR LOCATION

SCALE :	DATE : 26/08/2025
MIHIR K. MODI {DEVELOPMENT CONSULTANTS} A-1/160 Mangal Darshan Society, Zadeshwar Road Bharuch. M. +91 7069968995	





